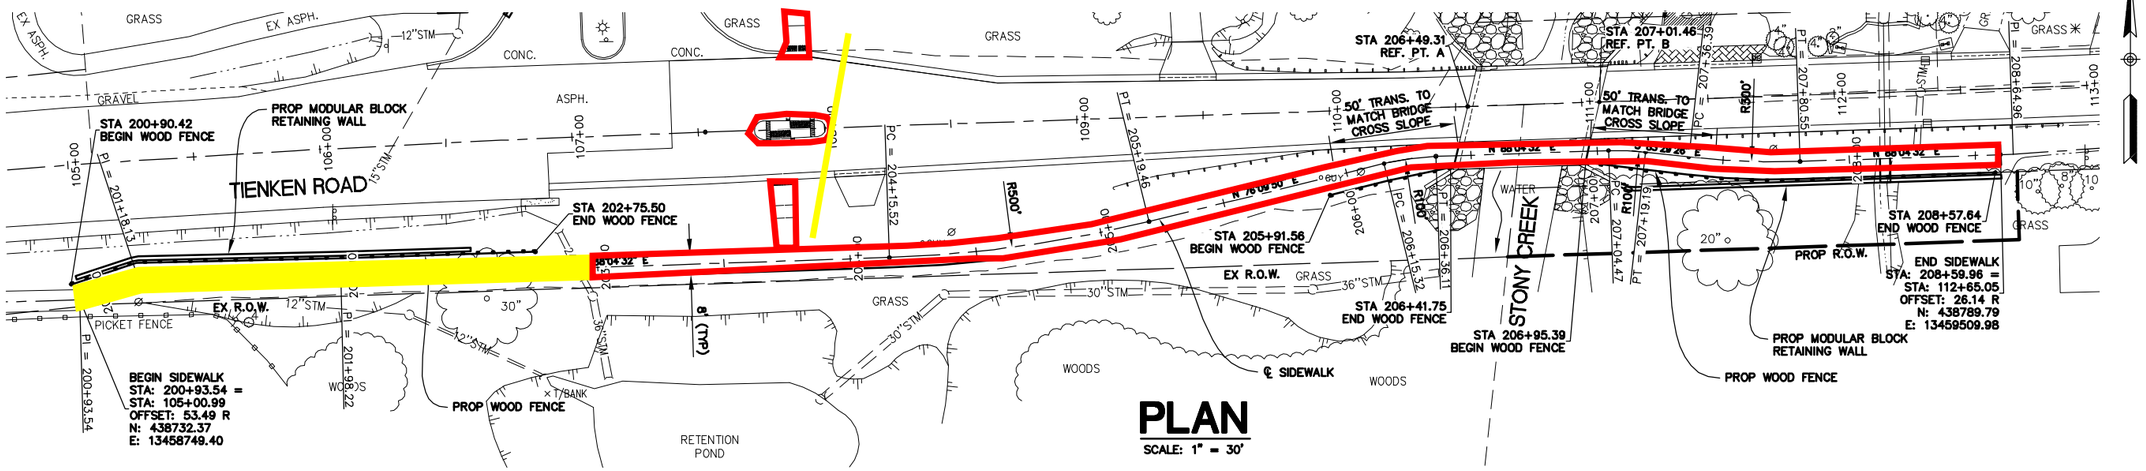

PLAN

SCALE: 1" = 30'

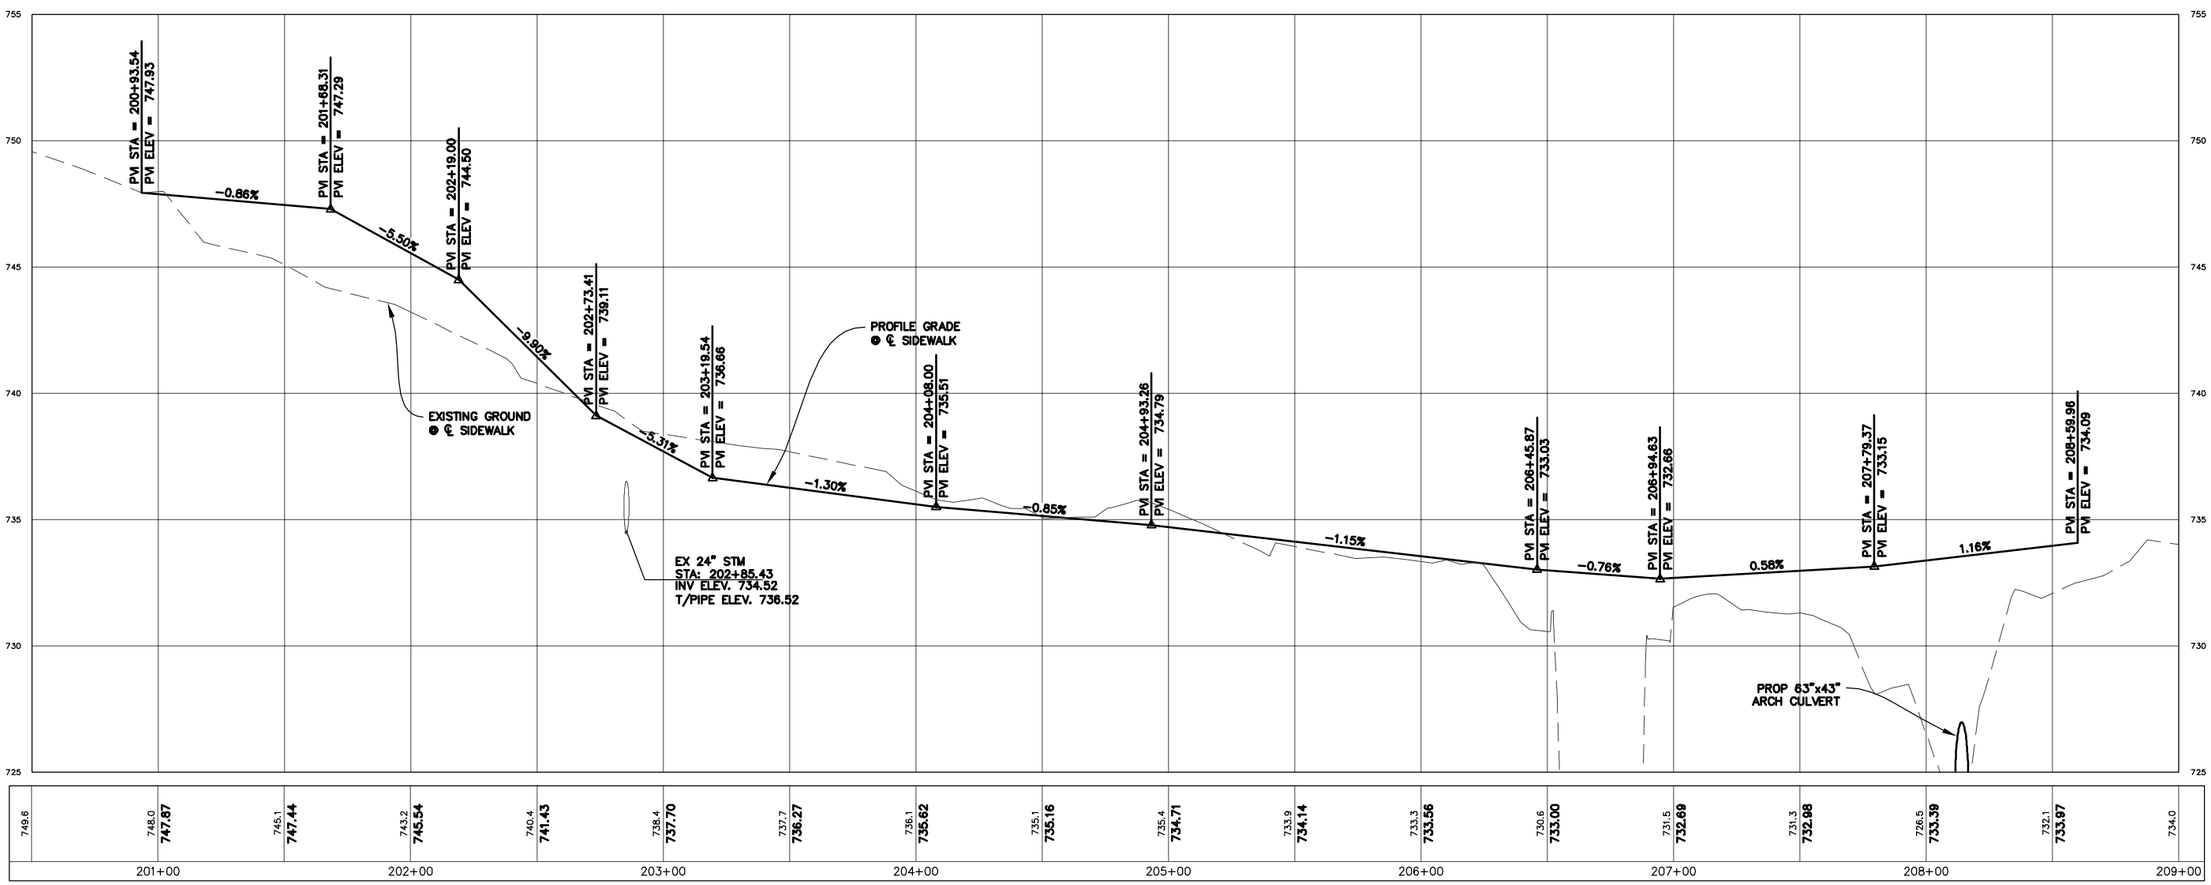

PROFILE

SCALE: 1" = 30' (HORZ.)
1" = 3' (VERT.)

Spalding DeDecker Associates, Inc.

Engineering Consultants
Infrastructure • Land Development • Surveying

220 W. Congress, Suite 400
Detroit, MI 48226
Phone: (313) 967-4700
Fax: (313) 967-4707

905 South Blvd. East
Rochester Hills, MI 48307
Phone: (248) 844-5400
Fax: (248) 844-5404

10503 Citation Dr., Suite 600
Brighton, MI 48116
Phone: (810) 534-1400
Fax: (810) 534-1402

www.sda-eng.com

3 WORKING DAYS
BEFORE YOU DIG
CALL MISS DIG.
1-800-482-7171
For tree location of public utility lines

NOTE: UTILITY INFORMATION ON THIS DRAWING MAY BE FROM INFORMATION DISCLOSED TO THIS FIRM BY THE VARIOUS UTILITY COMPANIES, CITY/COUNTY AGENCIES AND OTHER VARIOUS SOURCES. UNDERGROUND UTILITIES WHICH ARE ON PRIVATE PROPERTY ARE USUALLY NOT DELINEATED UPON A UTILITY COMPANY'S PUBLISHED PLANS. THEIR LOCATION, IF SHOWN UPON THIS SURVEY, ARE APPROXIMATED FROM FOUND PAINT MARKS/STAKES, ETC. AS LOCATED BY THIS FIRM FROM SOURCES WHICH ARE UNKNOWN. NO GUARANTEE IS GIVEN AS TO THE COMPLETENESS OR ACCURACY THEREOF.

PRIOR TO CONSTRUCTION, ALL LOCATIONS AND DEPTHS OF EXISTING UTILITIES (IN CONFLICT WITH PROPOSED IMPROVEMENTS) SHALL BE VERIFIED IN THE FIELD. CALL MISS DIG.

COPYRIGHT © 2009 SPALDING DeDECKER ASSOCIATES, INC. THIS DRAWING AND THE SUBJECT MATTER CONTAINED THEREON IS PROPRIETARY AND IS NOT TO BE USED OR REPRODUCED WITHOUT WRITTEN PERMISSION OF SPALDING DeDECKER ASSOCIATES, INC.

ROAD COMMISSION FOR OAKLAND COUNTY
TIENKEN & PARKDALE ROADS OVER STONY CREEK

BRIDGE RECONSTRUCTION

SIDEWALK PLAN & PROFILE
TIENKEN ROAD

SECTION 2
TOWN 3 NORTH RANGE 11 EAST
CITY OF ROCHESTER HILLS
OAKLAND COUNTY

NO.	DATE	REVISION
LAST		RECORD MEASUREMENTS ADDED TO DRAWING

DRAFTER SCW	DATE 1/25/10
DESIGNER SCW	DATE 1/25/10
CHECKED WEL	DATE 1/25/10
PROJECT MANAGER WEL	DATE
DEPARTMENT MANAGER APPROVAL CLG	DATE

VERIFY SCALES
BAR IS ONE INCH ON ORIGINAL DRAWING
IF NOT ONE INCH ON THIS SHEET, ADJUST SCALES ACCORDINGLY

RCOC JOB NO. 49293	DRAWING NO. RB08006PATH
SCALE: 1" = 30'	SHEET NO. 57