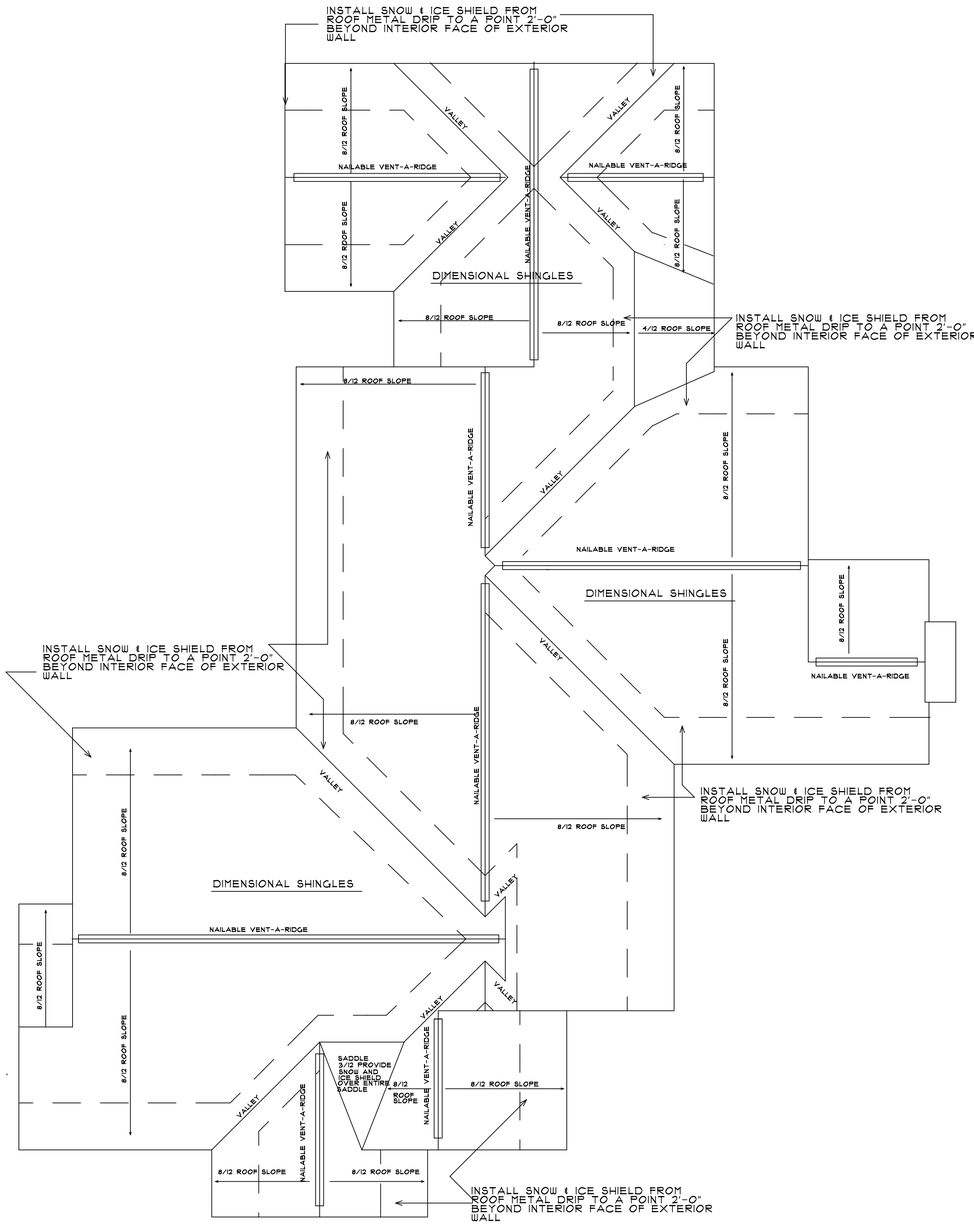

ROOF FRAMING PLAN

SCALE: 3/16"=1'-0"

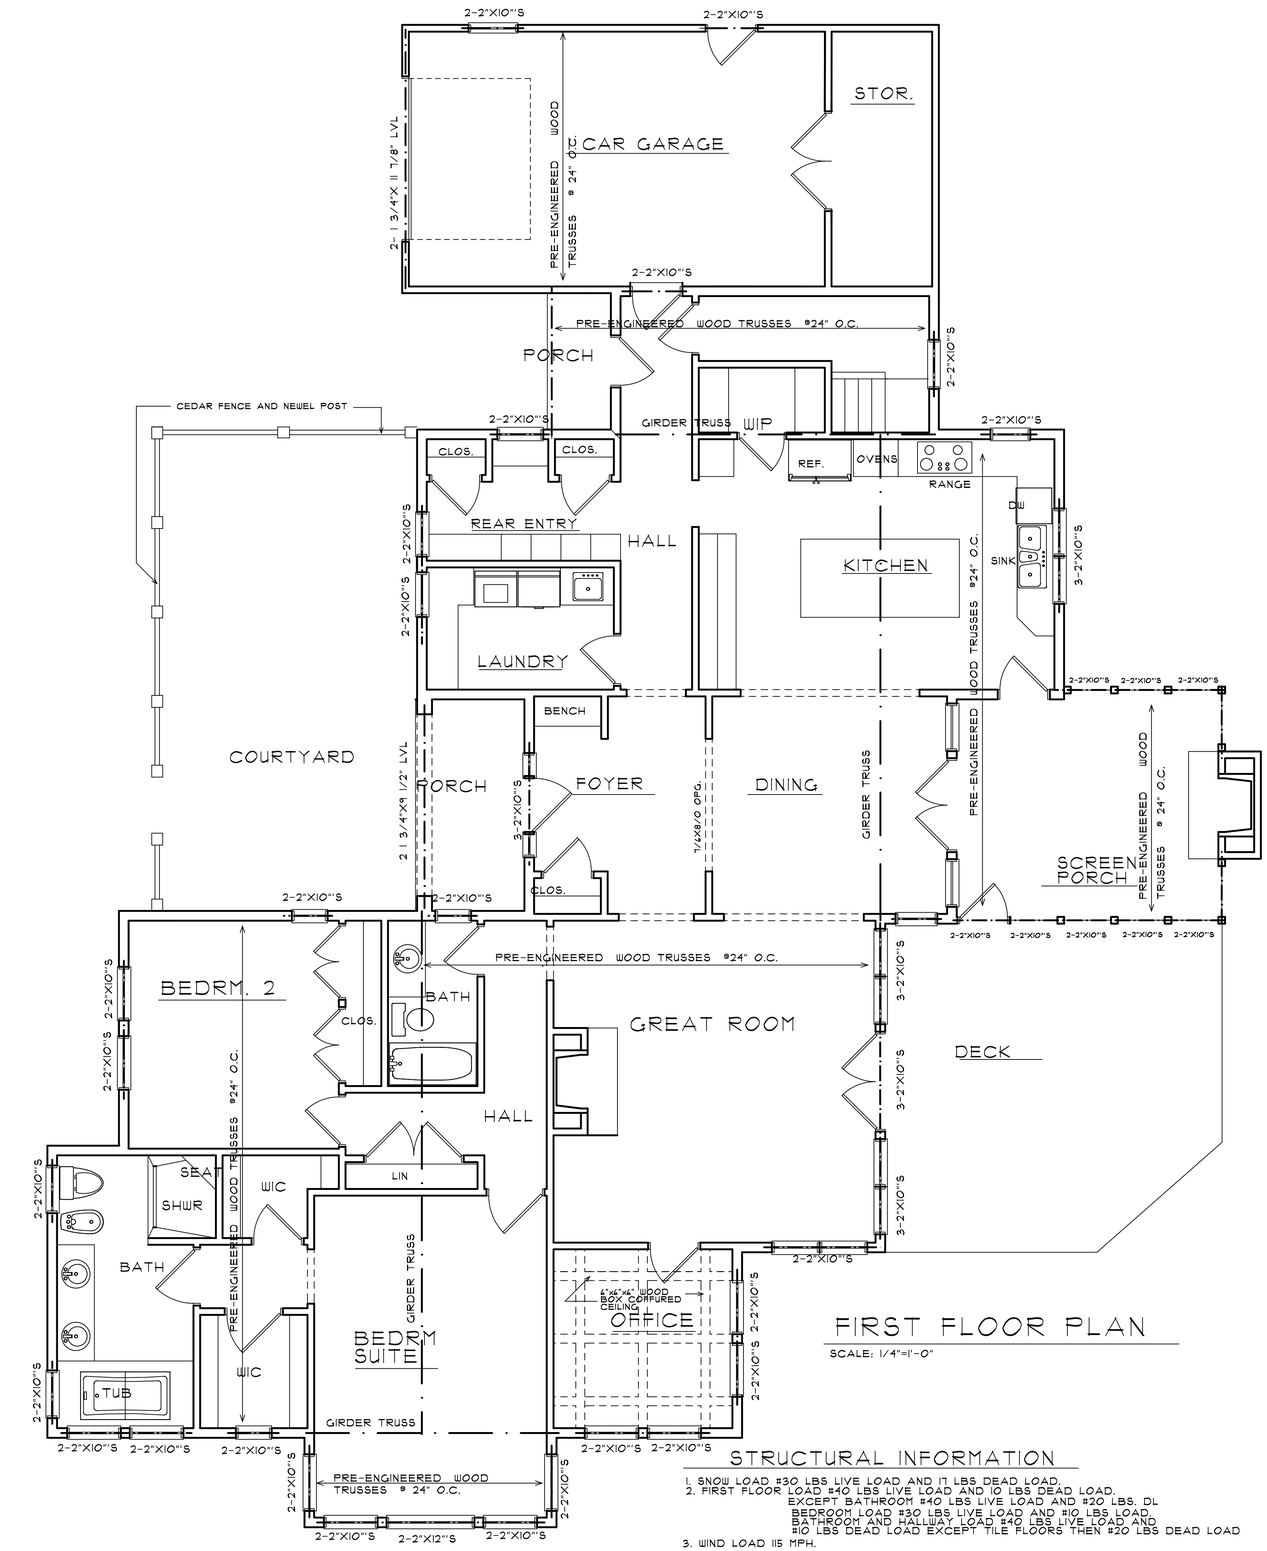

FIRST FLOOR PLAN

SCALE: 1/4"=1'-0"

STRUCTURAL INFORMATION

1. SNOW LOAD #30 LBS LIVE LOAD AND 17 LBS DEAD LOAD.
2. FIRST FLOOR LOAD #40 LBS LIVE LOAD AND 10 LBS DEAD LOAD.
   EXCEPT BATHROOM #40 LBS LIVE LOAD AND #20 LBS. DL
   BEDROOM LOAD #30 LBS LIVE LOAD AND #10 LBS LOAD.
   BATHROOM AND HALLWAY LOAD #40 LBS LIVE LOAD AND #10 LBS DEAD LOAD EXCEPT TILE FLOORS THEN #20 LBS DEAD LOAD
3. WIND LOAD 115 MPH.

HEINS & KWAPIS ARCHITECTS P.C.

126 E. THIRD STREET
ROCHESTER, MICHIGAN
48307
PH: 248-651-6766
FAX: 248-651-8969
heinsandkwapis@sbcglobal.net

RESIDENCE
MR. AND MRS. EASTMAN

REVISION:
DRAWN BY:
CHECKED BY:
DATE: 7-22-19

SEAL

SHEET NO.
5 OF 6

JOB NUMBER
19-012-R