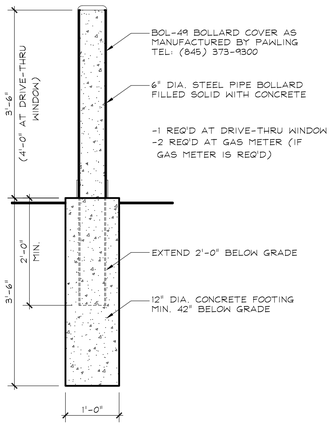

6 SD2 **BOLLARD DETAIL**

3/4" = 1'-0"

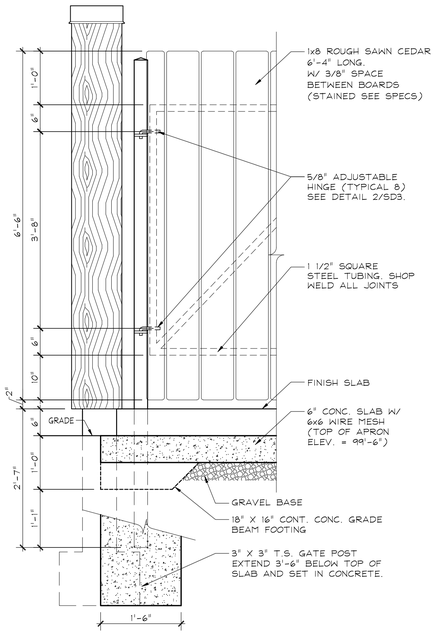

5 SD2 **HINGE POST**

3/4" = 1'-0"

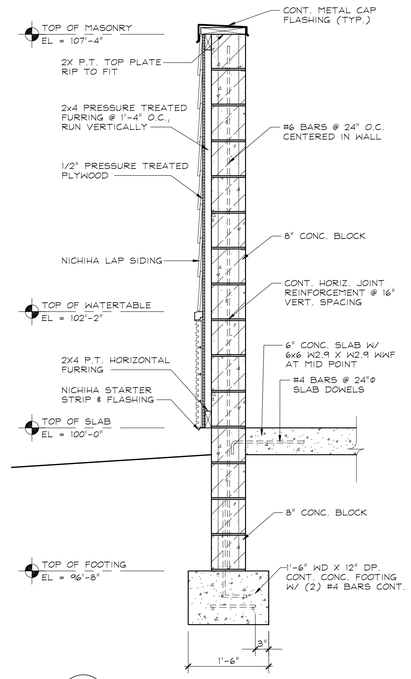

4 SD2 **WALL SECTION**

3/4" = 1'-0"

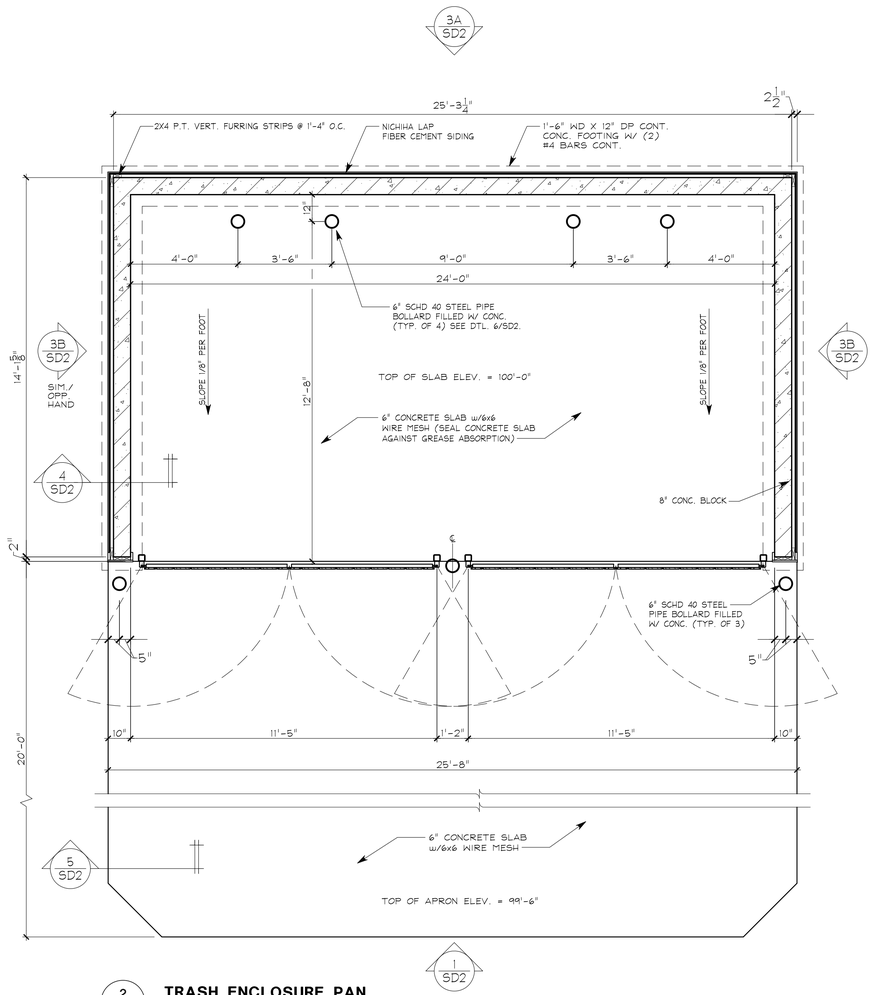

2 SD2 **TRASH ENCLOSURE PAN**

3/8" = 1'-0"

NOTE:
STEEL FOR TRASH ENCLOSURES & GATE AVAILABLE THROUGH:
FORTIN WELDING
1132 N. 3RD AVE
COLUMBUS, OH 43212
614 291 4342

NOTE:
SEE SHEET A5 EXTERIOR ELEVATIONS FOR PAINT COLORS & FINISHES

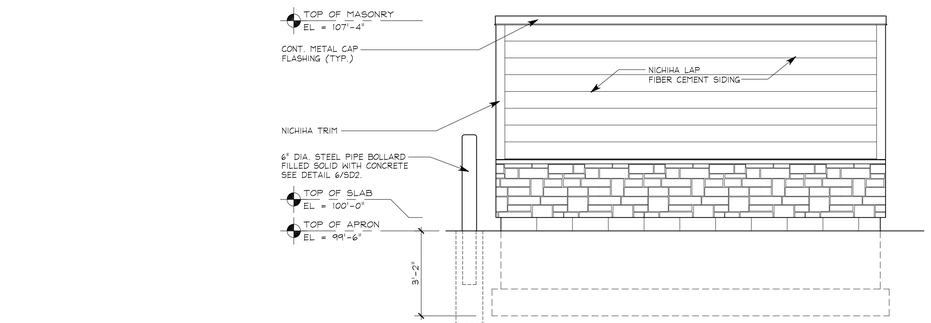

3B SD2 **ELEVATION**

3/8" = 1'-0"

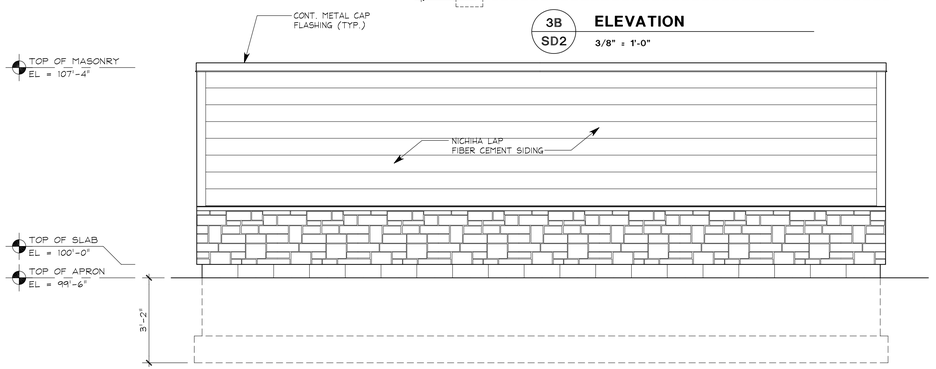

3A SD2 **ELEVATION**

3/8" = 1'-0"

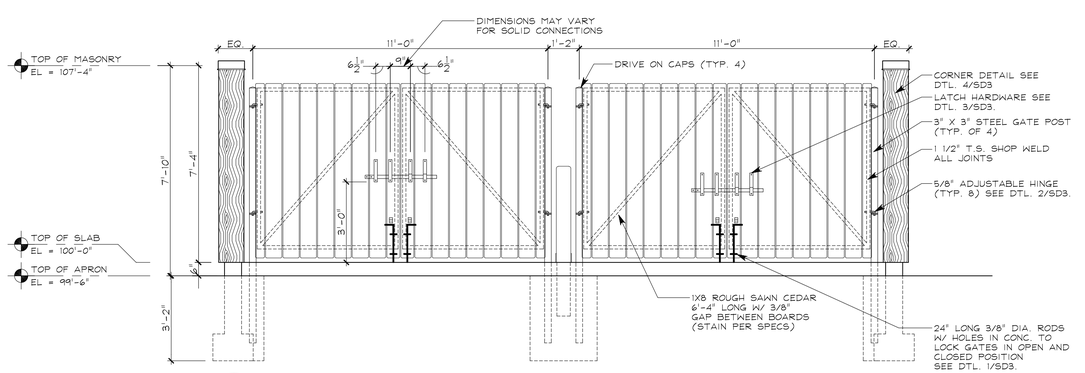

1 SD2 **ELEVATION**

3/8" = 1'-0"

REVISION/UPLOAD DATE

REV.	DATE	DESCRIPTION
RFP#8	03/02/11	PERMIT / FINAL
1 DOS	03/23/11	BUILDING DEPT.

LAST DESIGN BULLETIN		
NUM.	DATE	DESCRIPTION
--	2/14/10	TDL NEW CONCEPT

DATE ISSUED: 03/02/2011

SHREMSHOCK
Shremshock Architects and Engineers, Inc., PC
6130 S. Sunbury Rd. Westerville, OH 43081
T: 614 545 6500 F: 614 545 6555
info@shremshock.com
www.shremshock.com

Tim Hortons
MODEL 2500-10 STRAT
1500 S. BEACON BLVD.
GRAND HAVEN, MI 49417
TDL STORE 913983

SITE DETAILS - TRASH ENCLOSURE

DRAWN BY: BAB CHECKED BY: MLL

© 2009 SHREMSHOCK ARCHITECTS & ENGINEERS, INC., PC. PROHIBITION OF REUSE. THESE DRAWINGS AND SPECS WERE PREPARED FOR USE ON A SPECIFIC SITE CONTEMPORANEOUSLY WITH THEIR ISSUE DATE. THEY ARE NOT INTENDED FOR USE ON A DIFFERENT PROJECT AT A LATER DATE. THE REUSE OF THESE DRAWINGS AND SPECS, OR ANY REPRODUCTION THEREOF, ON ANOTHER PROJECT IS PROHIBITED AND CONTRARY TO LAW UNLESS EXPRESSLY AUTHORIZED IN WRITING BY SHREMSHOCK ARCHITECTS & ENGINEERS, INC., PC

SAI # 10574

DRAWING NUMBER:
SD2

REVISED: 03/15/2006 3:10 PM