CJ MAHONEY'S

3260 S. Rochester Rd.
Rochester Hills, MI 48307

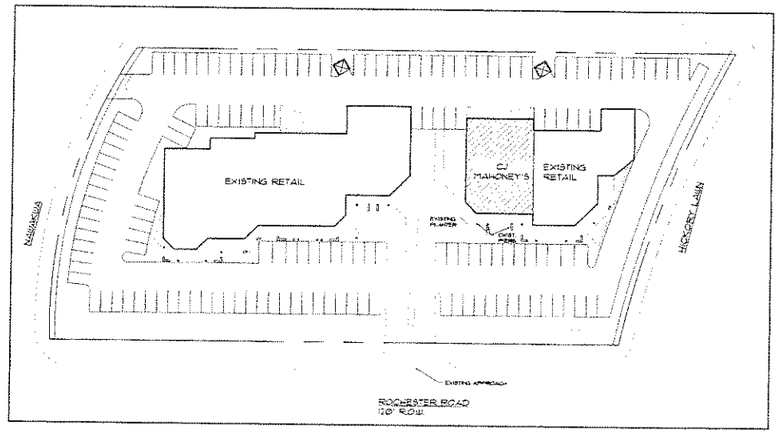

KEY MAP

SCALE 1"=60'-0"

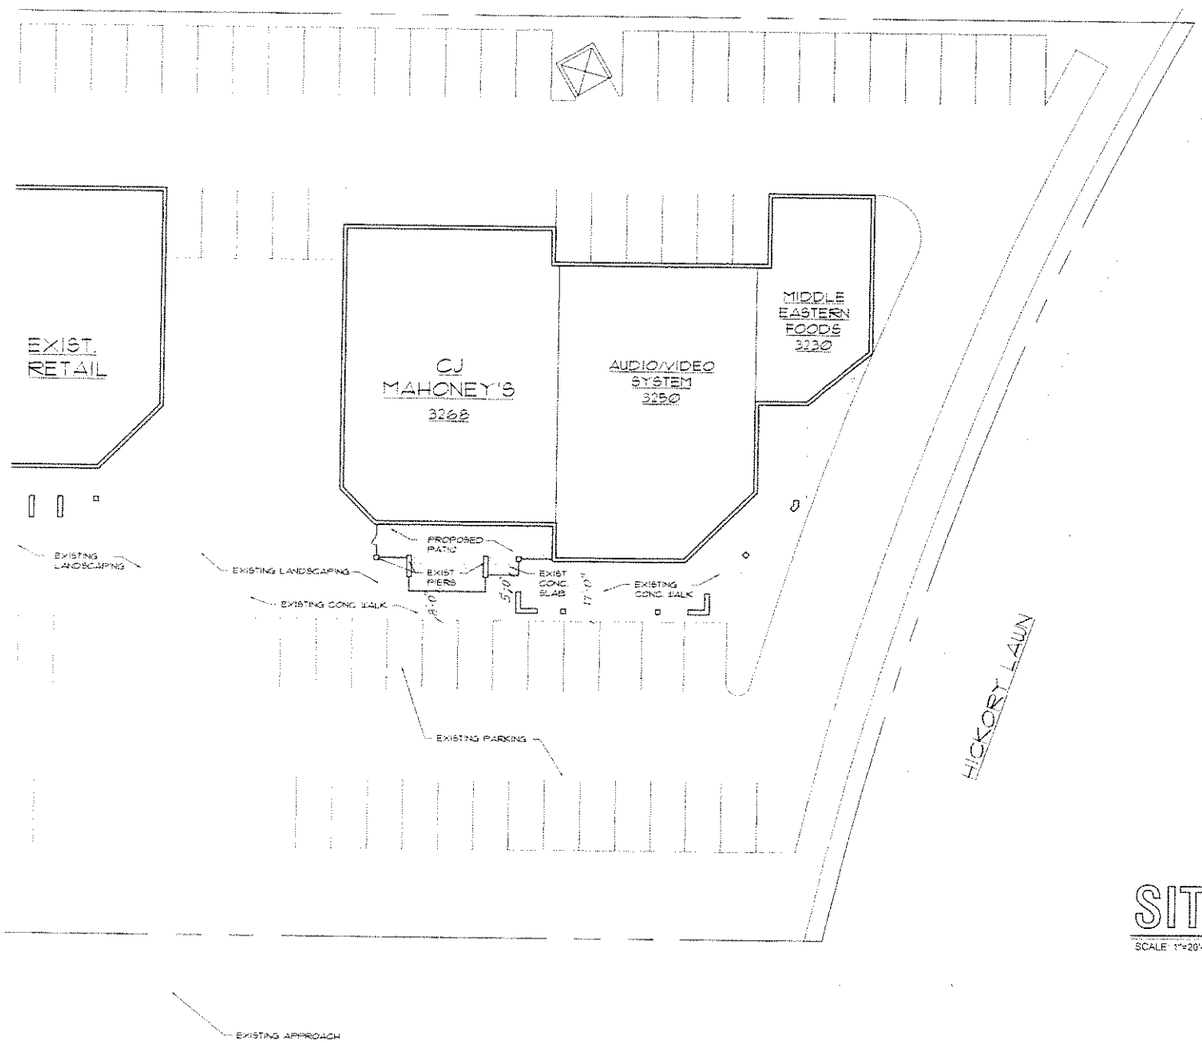

SITE PLAN

SCALE 1"=20'-0"

LEGAL DESCRIPTION

LOTS 25, 26, 66 & 67 AVONCROFT SUB., NE 1/4 SEC. 34 T.3N., R.11E. ROCHESTER HILLS, OAKLAND CO., MI.

SITE DATA

SITE ZONING---------- A-2

PATIO SEATING--------- 36 SEATS

RECEIVED
JAN 30 2006
ROCHESTER HILLS
PLANNING DEPT.

SERRA & ASSOCIATES
ARCHITECTS & PLANNERS
189 east big beaver
troy, michigan 4808
(248) 457-6900 FAX (248) 457-6

STATE OF MICHIGAN
ANTONIO SERRA
ARCHITECT

project
CJ MAHONEY'S PATIO
ROCHESTER HILLS, MI.

sheet title
SITE PLAN

DRAWN	DESIGNED	CHECKED
S.S.	T.M.	T.S.

job number: 05-1029

date: 05-18-06

sheet no: SP

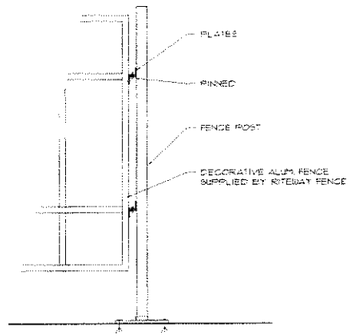

RAILING DETAIL
SCALE: 1-1/2" = 1'-0"

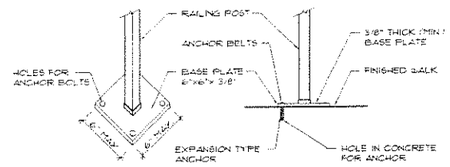

RAILING BASE PLATE & ANCHORING DETAIL
SCALE: 1-1/2" = 1'-0"

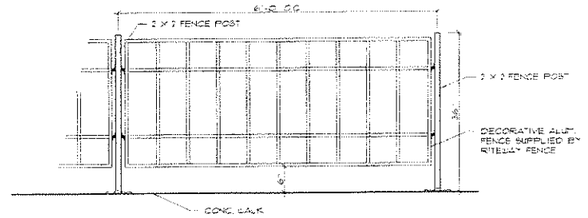

RAILING ELEVATION
SCALE: 3/4" = 1'-0"

PATIO SEATING= 36 SEATS

PATIO PLAN
SCALE: 1/4" = 1'-0"

SERRA & ASSOCIATES
ARCHITECTS & PLANNERS
189 east big beaver
troy, michigan 48083
(248) 457-6902 FAX (248) 457-6903

STATE OF MICHIGAN
ANTONIO SERRA
ARCHITECT
No. 15101

project
CJ MAHONEY'S PATIO
ROCHESTER HILLS, MI.

sheet title
PATIO PLAN

DRAWN	DESIGNED	CHECKED
S.S.	T.S.	T.S.

job number: 95-2903
date: 05-18-95
sheet no: A-1