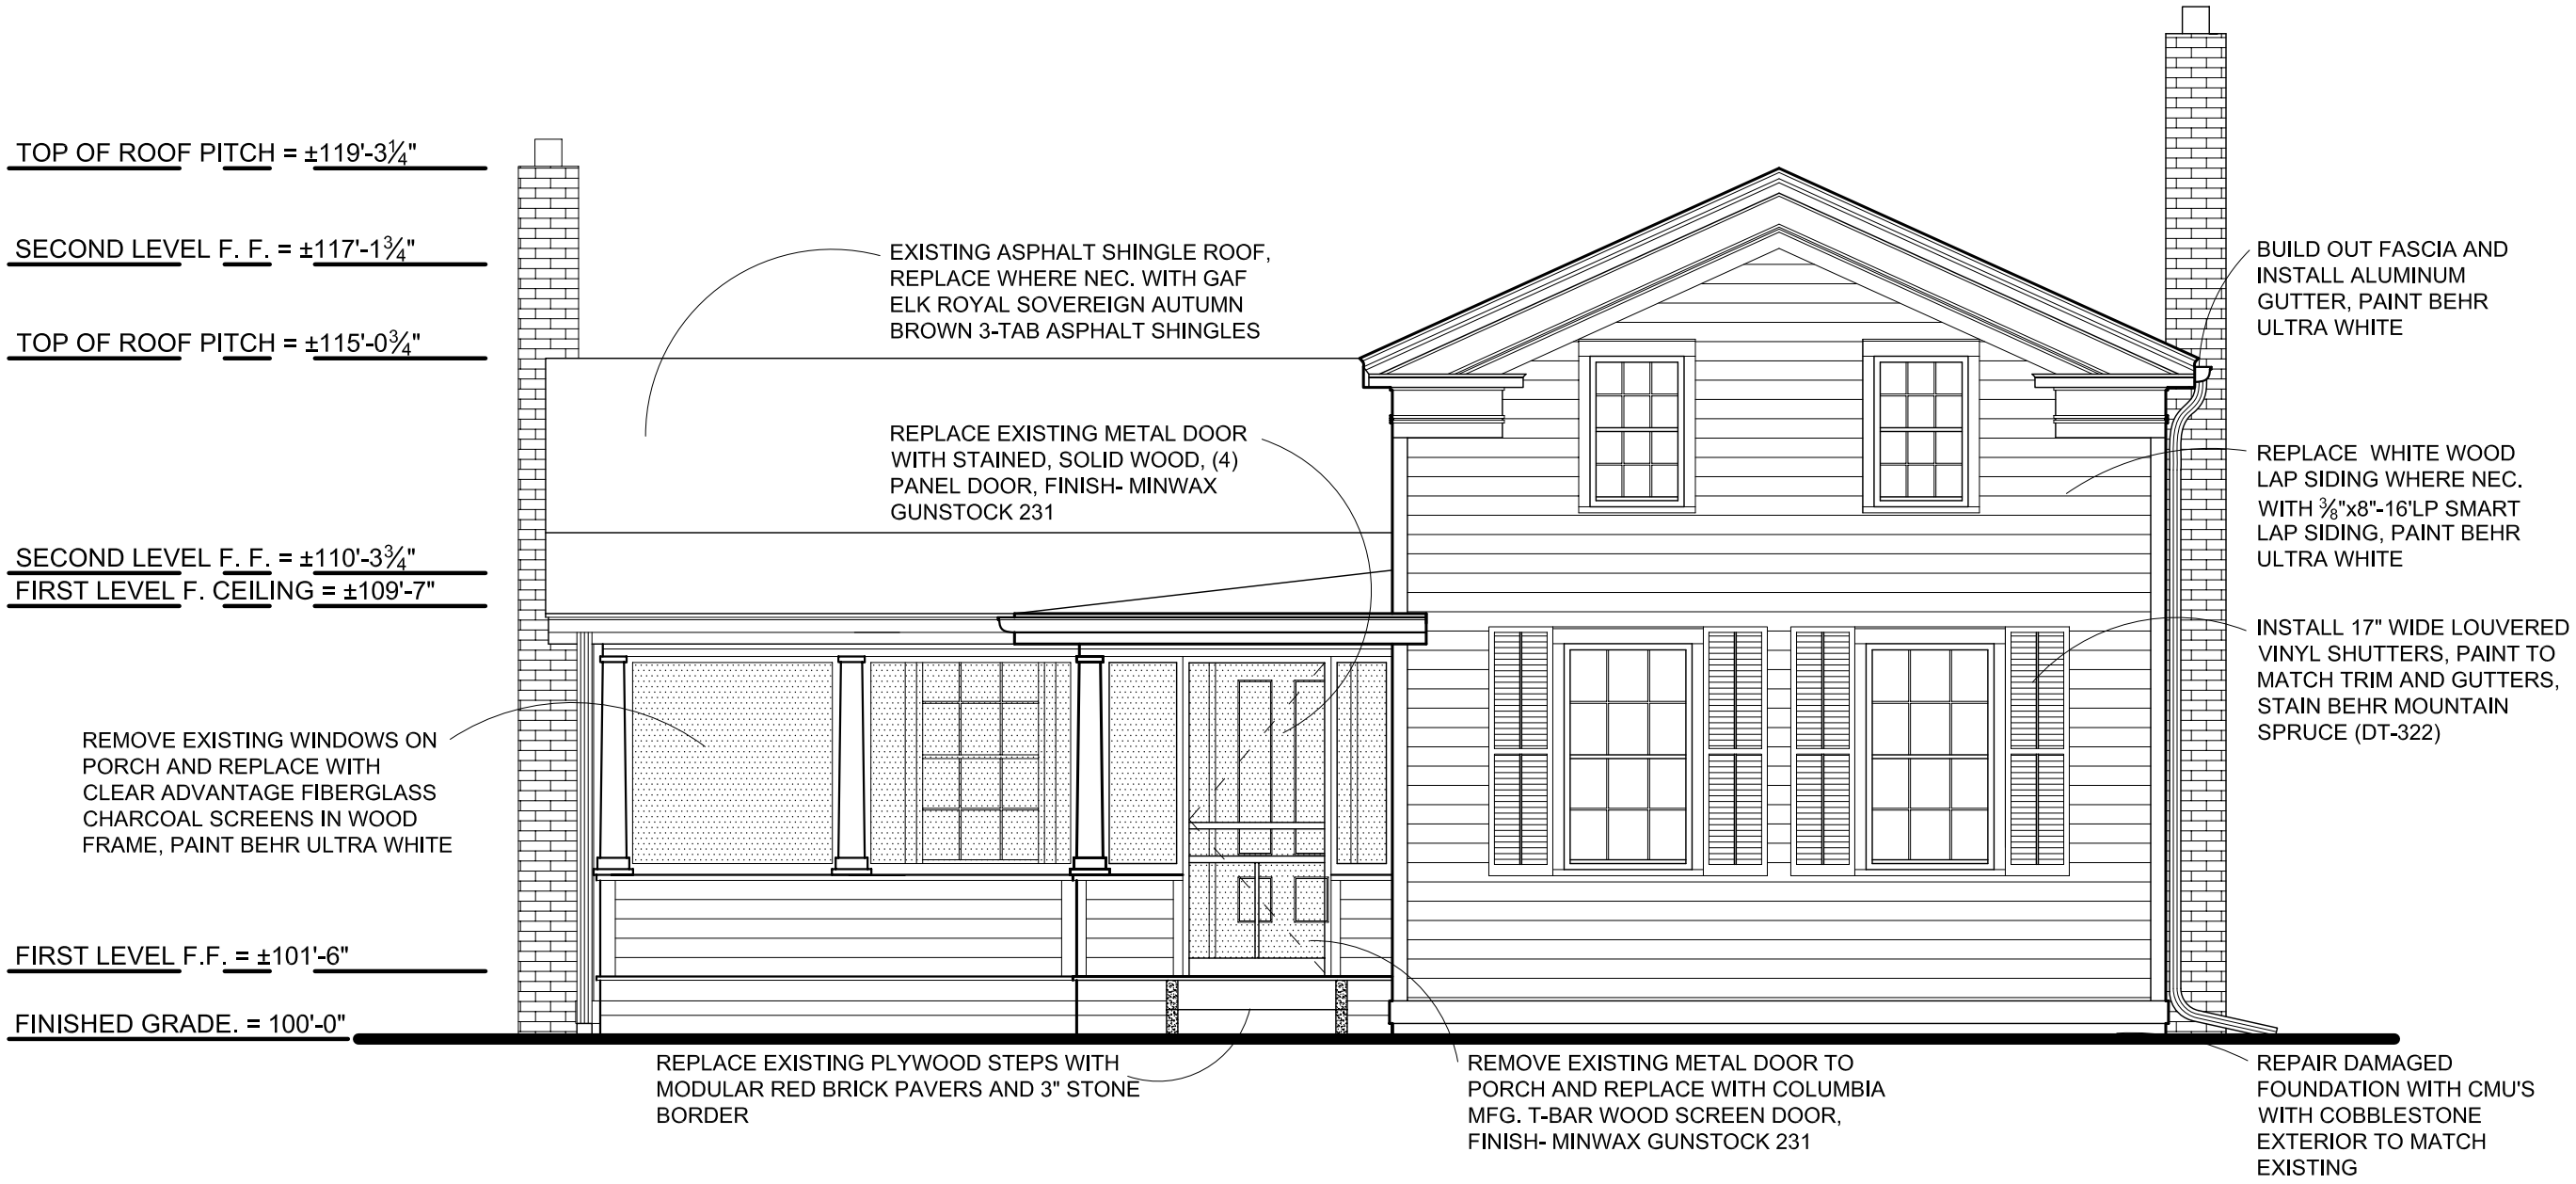

NORTH ELEVATION (1 / A-1)

SCALE: 1/4" = 1'-0"

James Blain Associates

Vincent Residence
1046 E. Tienken
Rochester Hills, MI 49091

Historic Distric Commission Submission
September 10th, 2009

A-4

NOTE: ALL EXTERIOR PAINT FROM THE BENJAMIN MOORE HISTORICAL COLLECTION