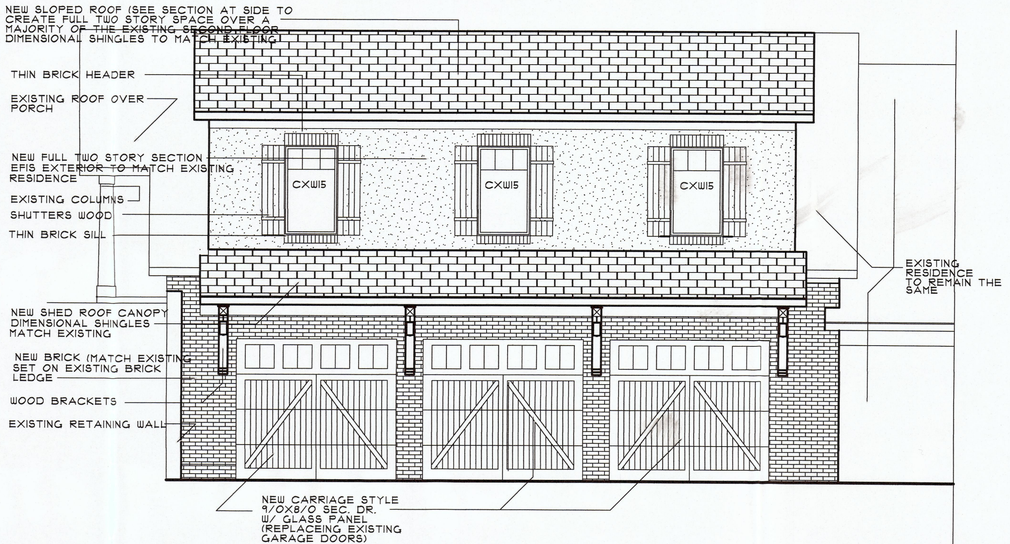

GARAGE ELEVATION (EAST)

SCALE: 1/4"=1'-0"

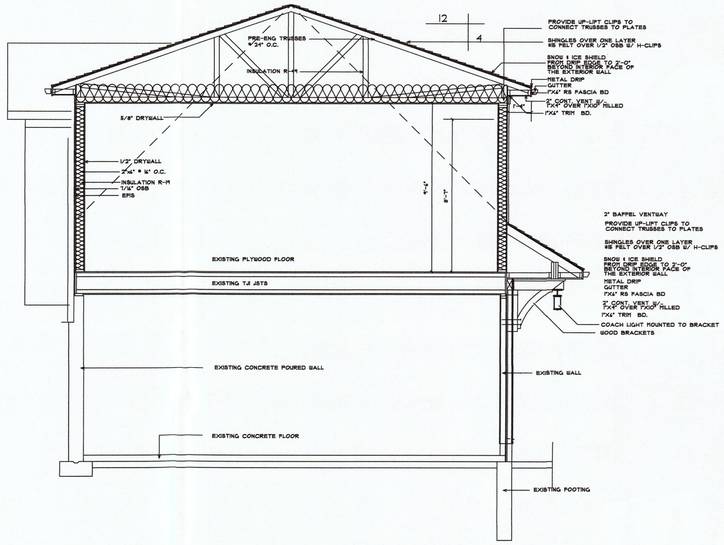

GARAGE ELEVATION (WEST)

SCALE: 1/4"=1'-0"

HEINS & KWAPIS ARCHITECTS P.C.
126 E. THIRD STREET
ROCHESTER, MICHIGAN
48307
PH: 248-651-6766
FAX: 248-651-8969
heinsandkwapis@sbcglobal.net

PROPOSED RENOVATION WHITE RESIDENCE 1935 WASHINGTON RD.

REVISION: 11-8-17, 10-9-17
DRAWN BY:
CHECKED BY:
DATE: 9-21-17

SEAL

SHEET NO. 2 OF 2

JOB NUMBER 7-052-RA